Delphi Gateway Trail Phase 1

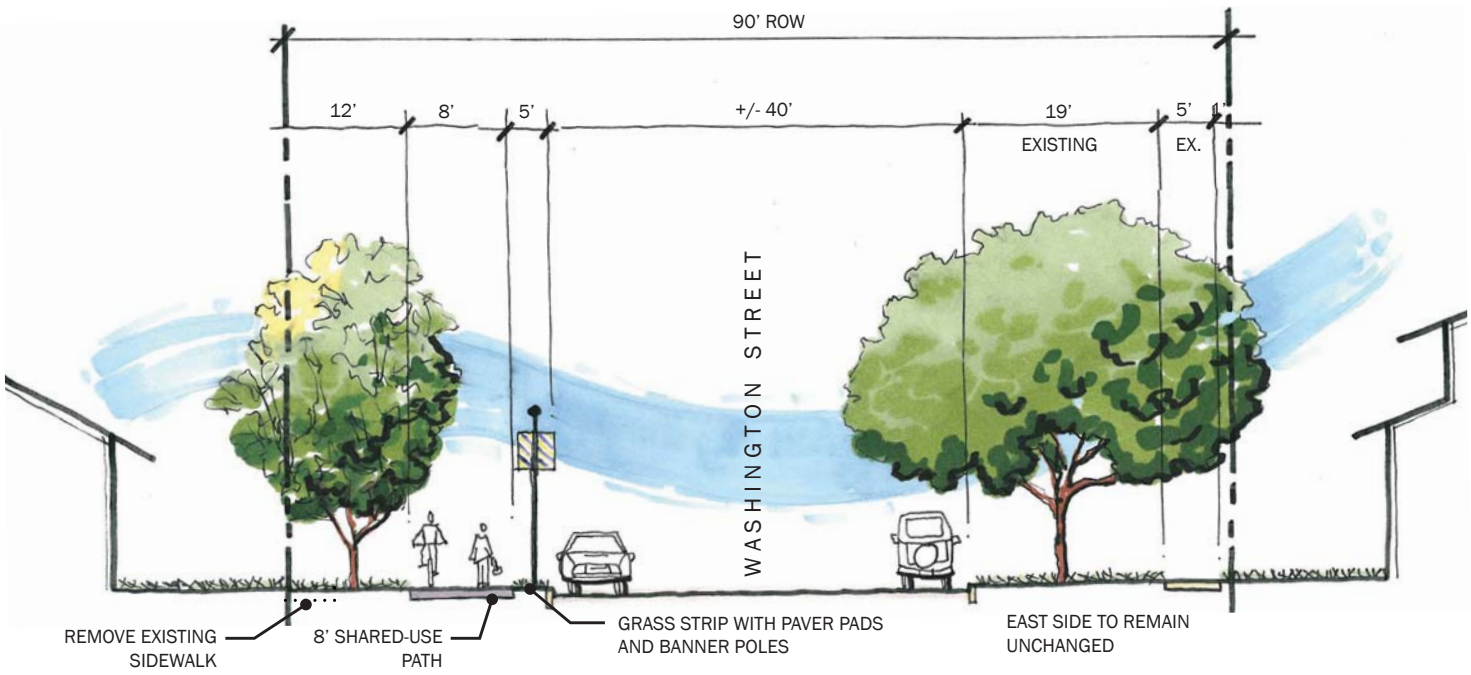

TRAIL CROSS SECTION

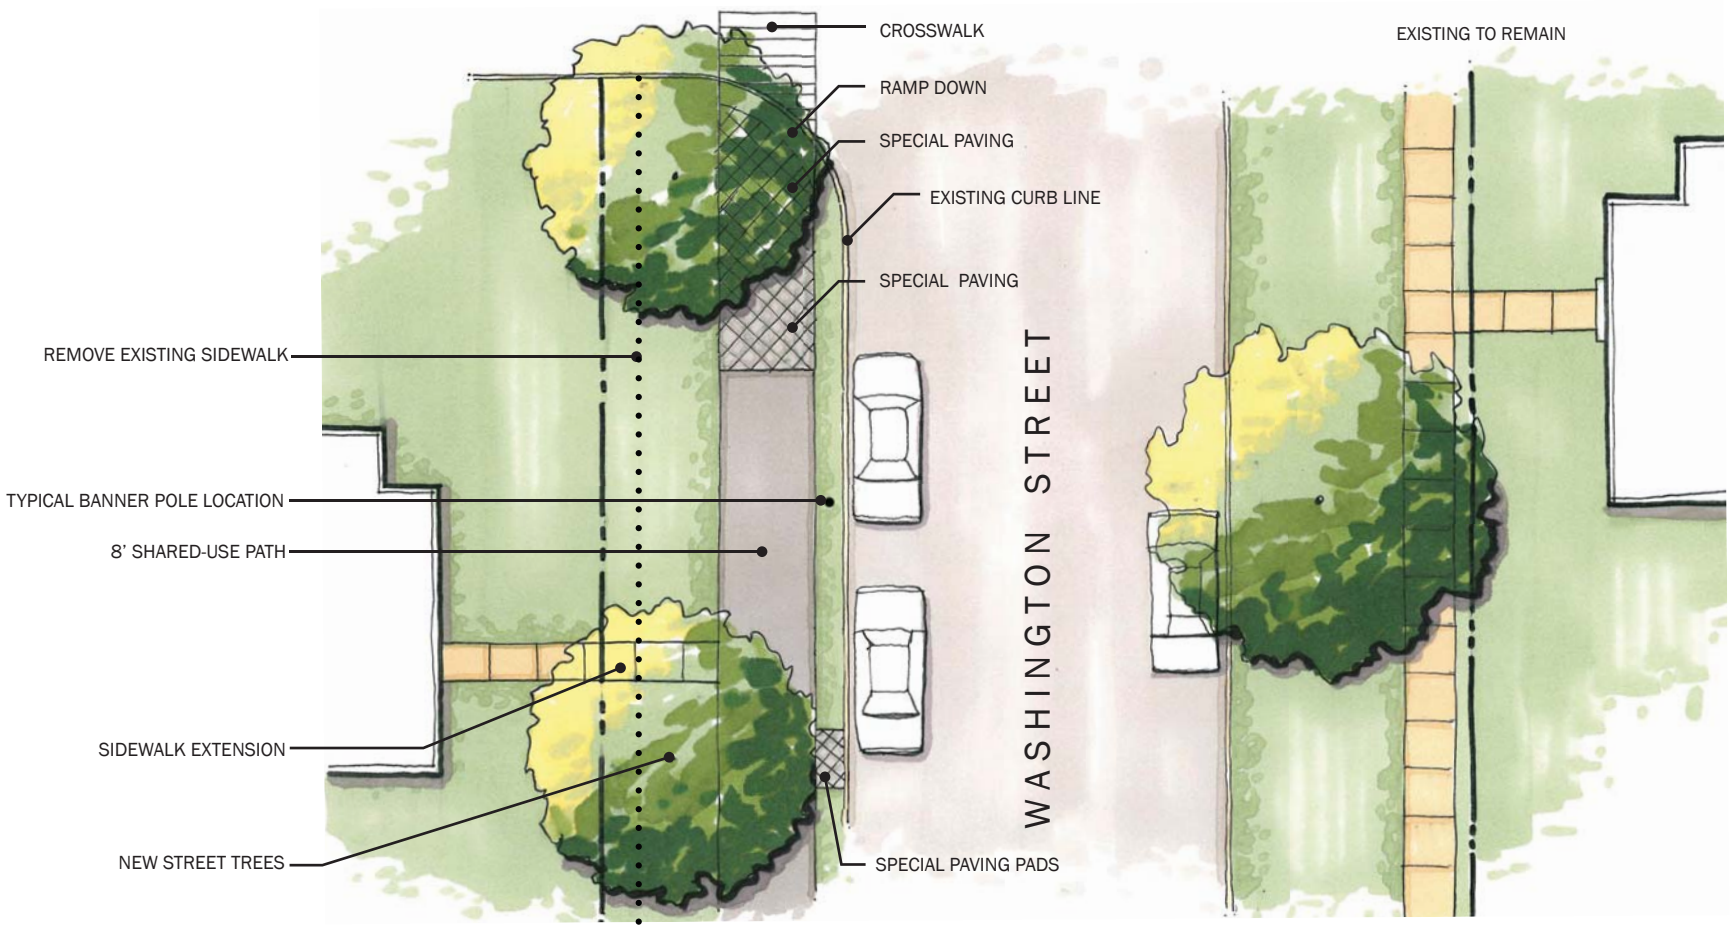

TRAIL PLAN VIEW

Crosswalk Style

Asphalt Paver Colors

Special Paving Pattern

Banner Poles

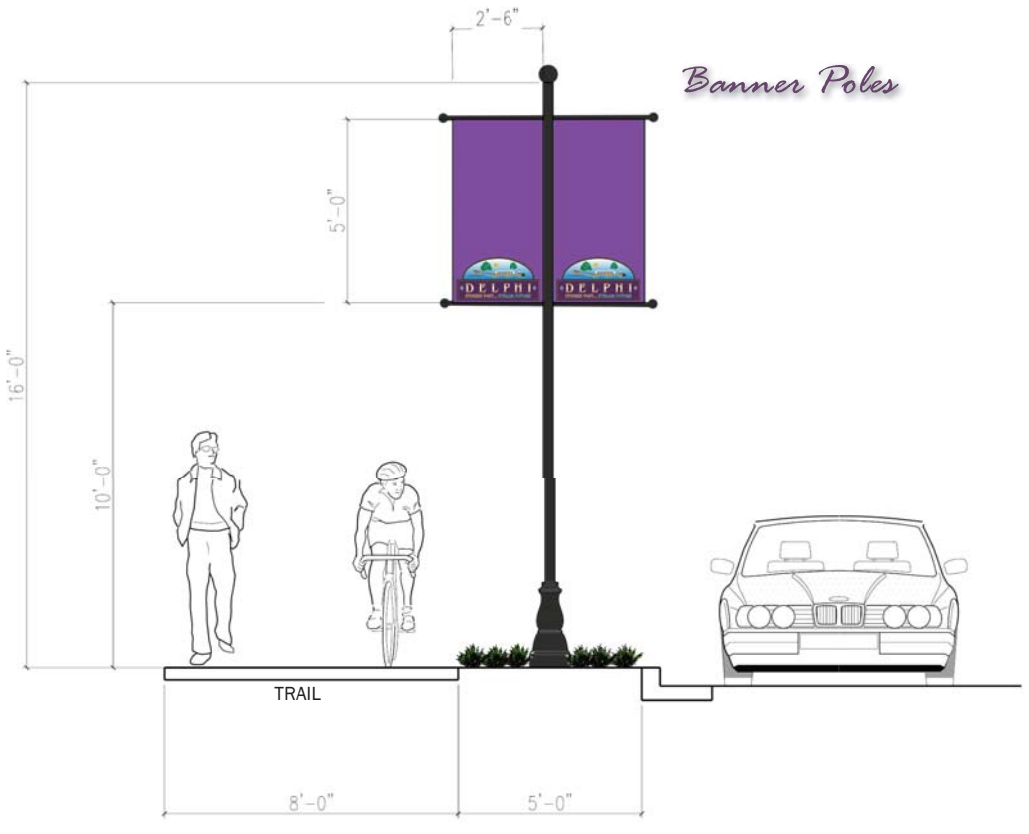

DELPHI
STORIED PAST... STELLAR FUTURE

May 15, 2013

HWC ENGINEERING

synthesis
ARCHITECTURAL DESIGN SOLUTIONS